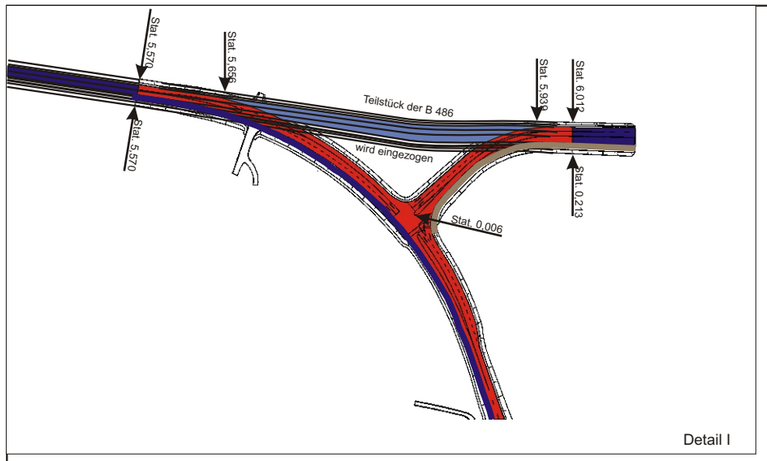

Detail I

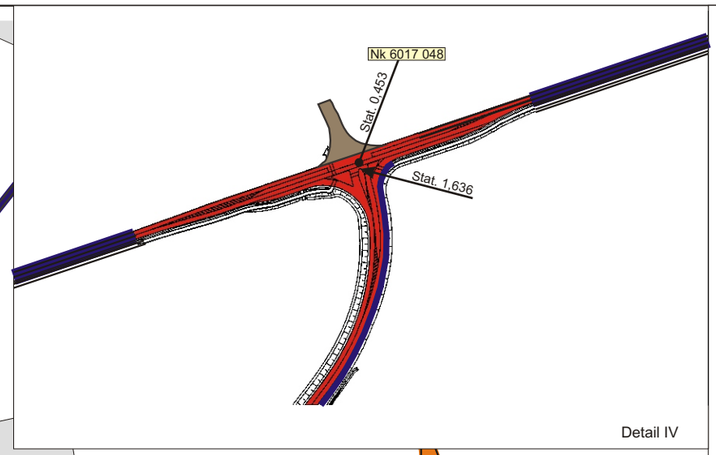

Detail IV

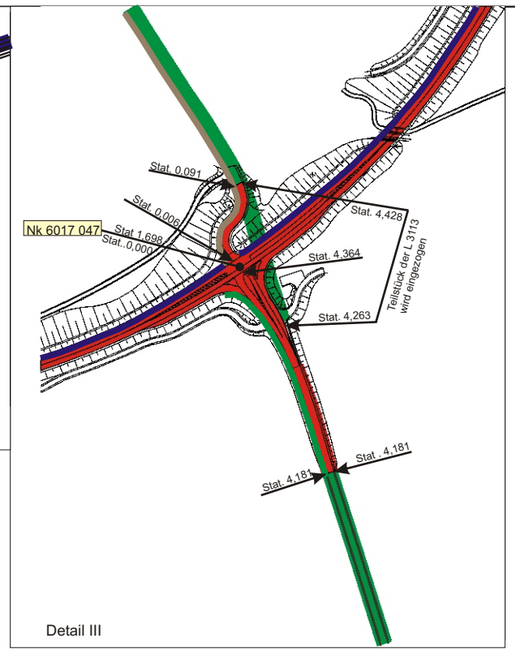

Detail III

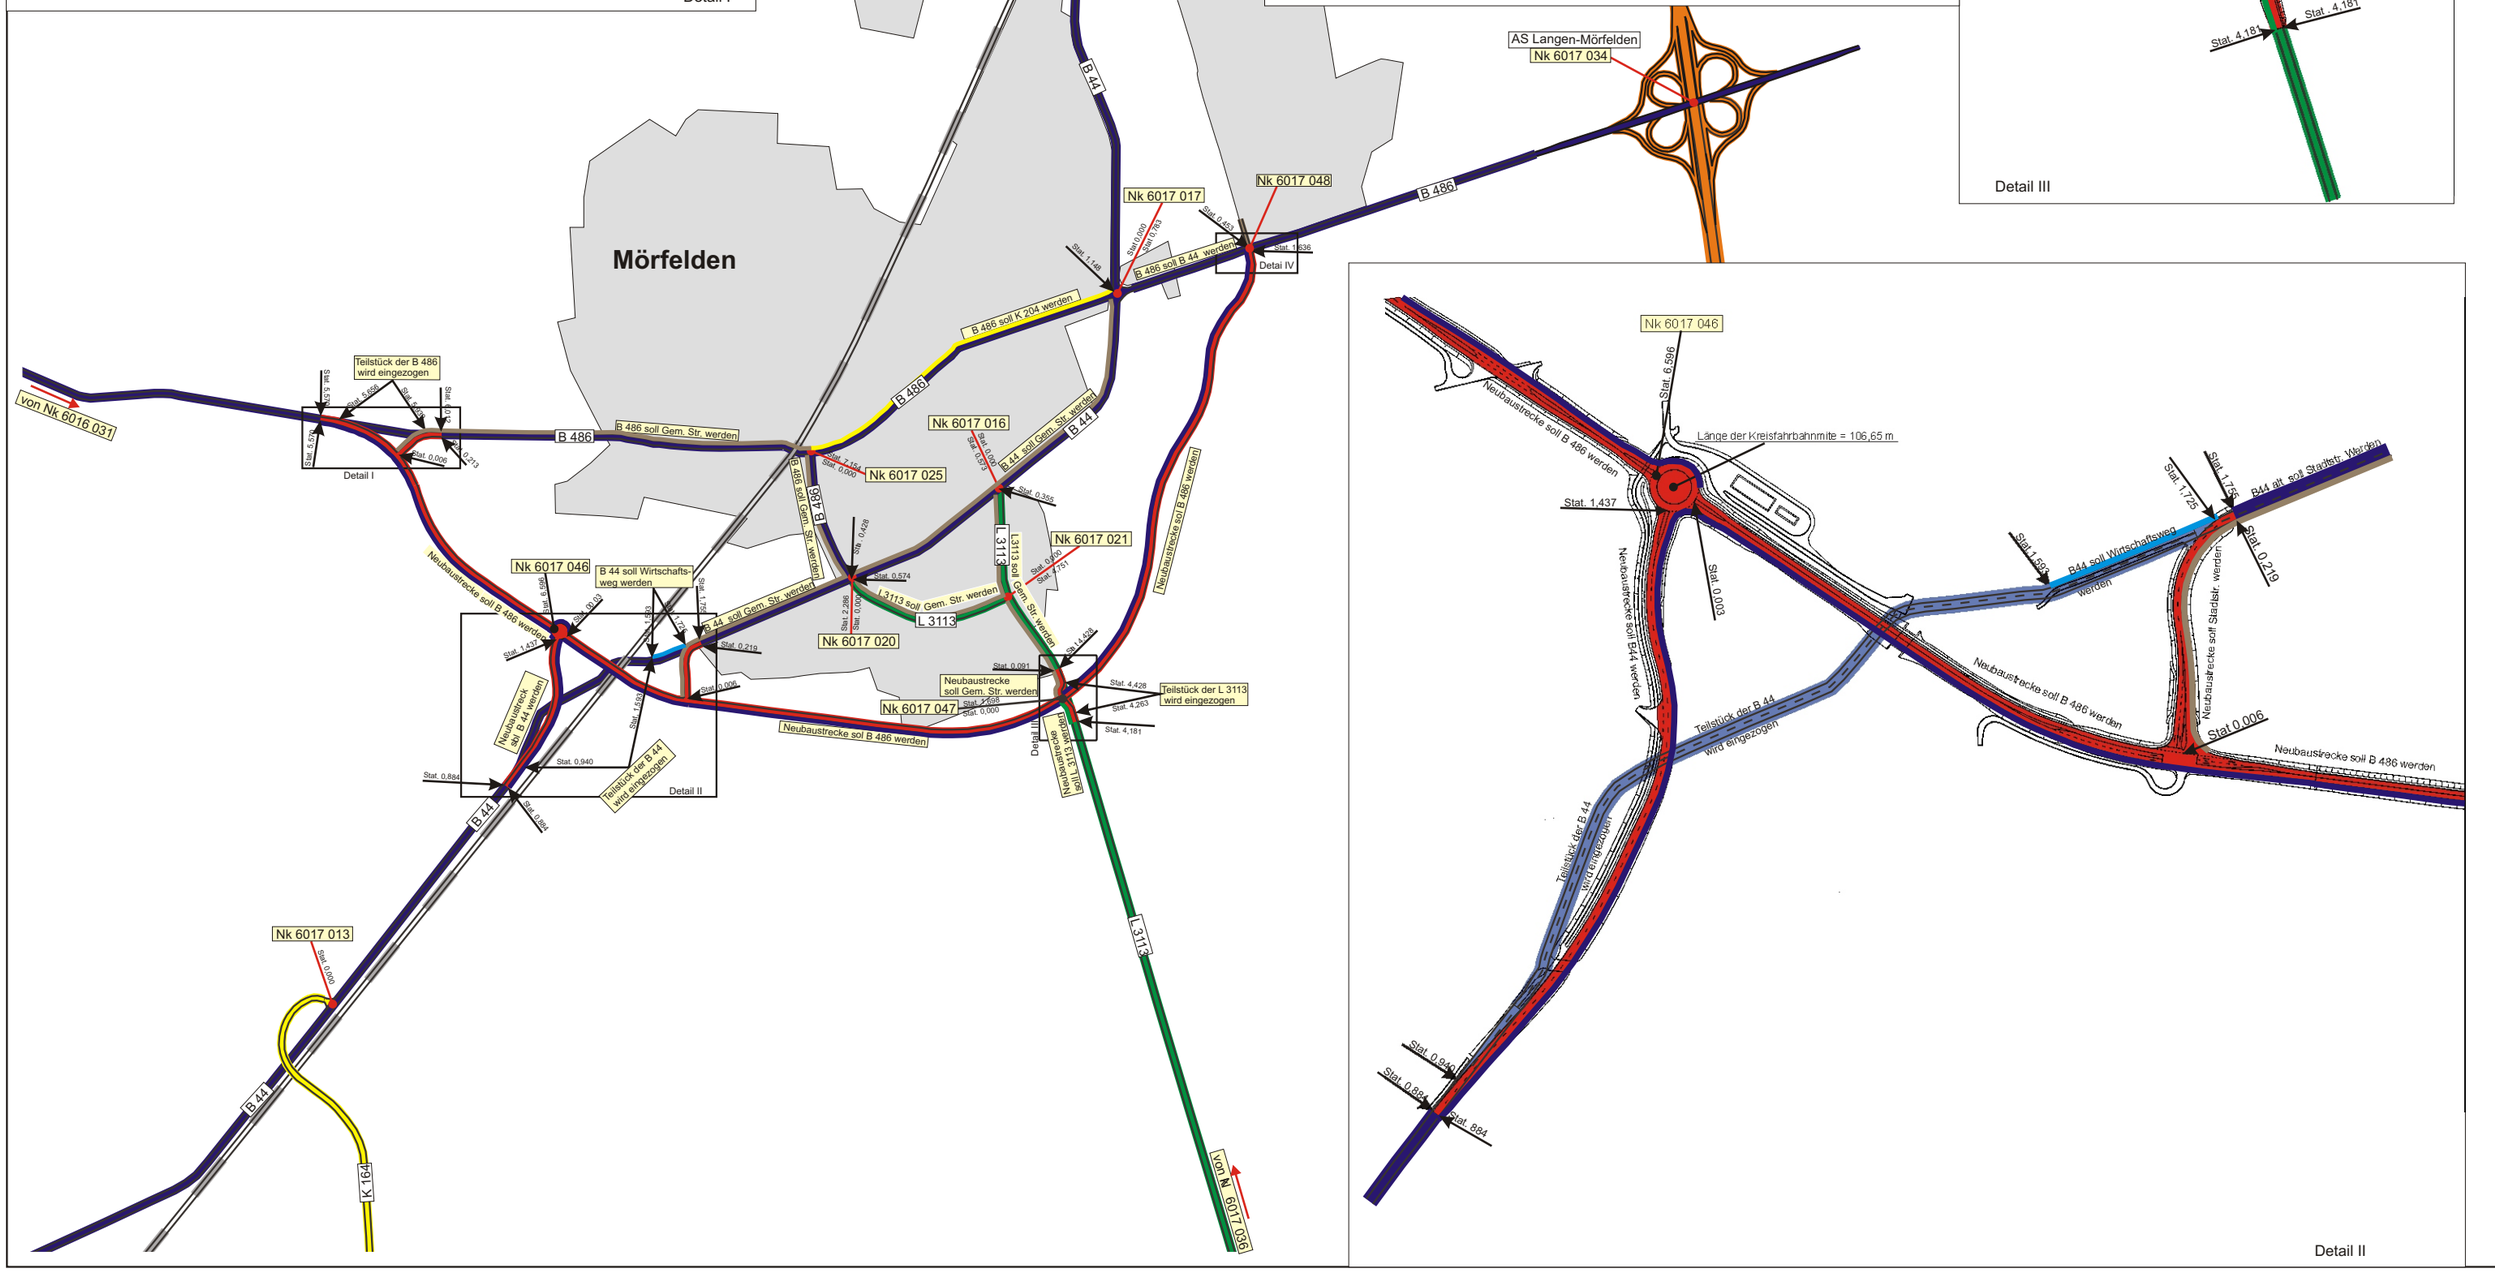

Detail II